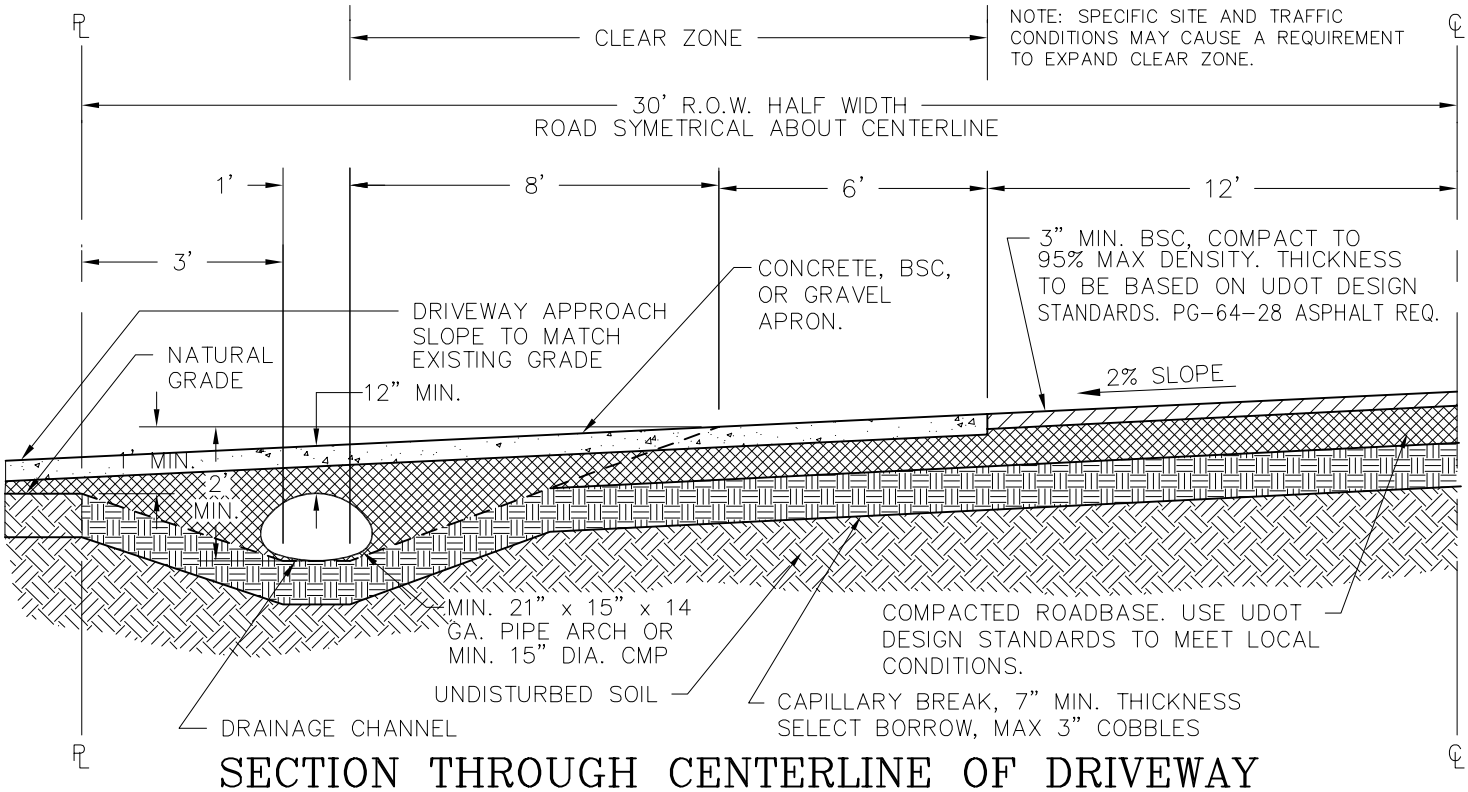

SECTION THROUGH CENTERLINE OF DRIVEWAY

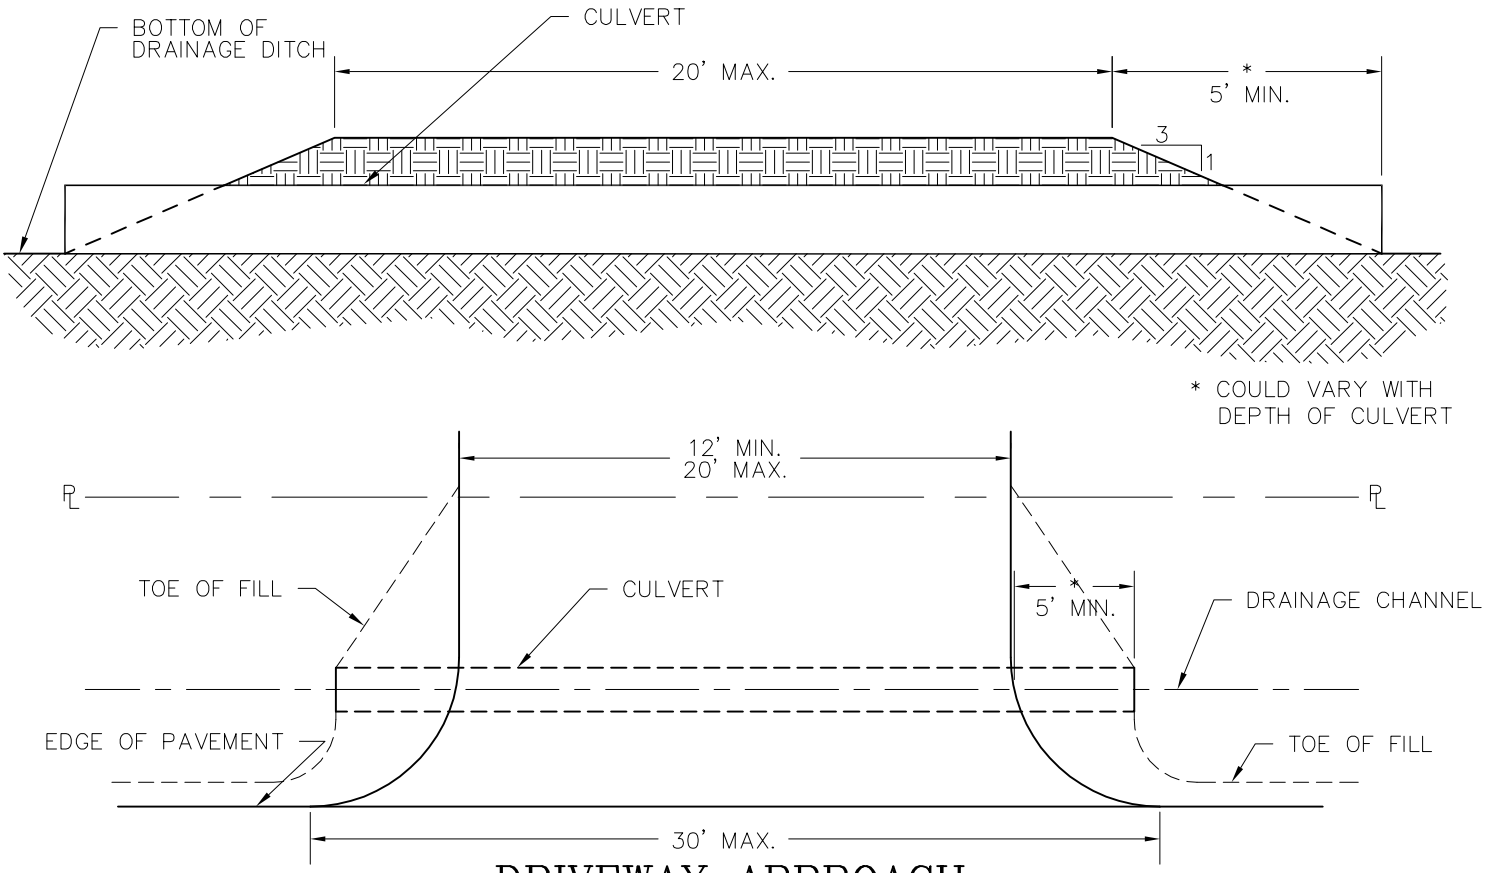

DRIVEWAY APPROACH

ROAD DETAILS	TOOELE COUNTY ENGINEERING
DRIVEWAYS	/S/ JIM LAWRENCE, P.E. — Approval; 12/5/07 — Date