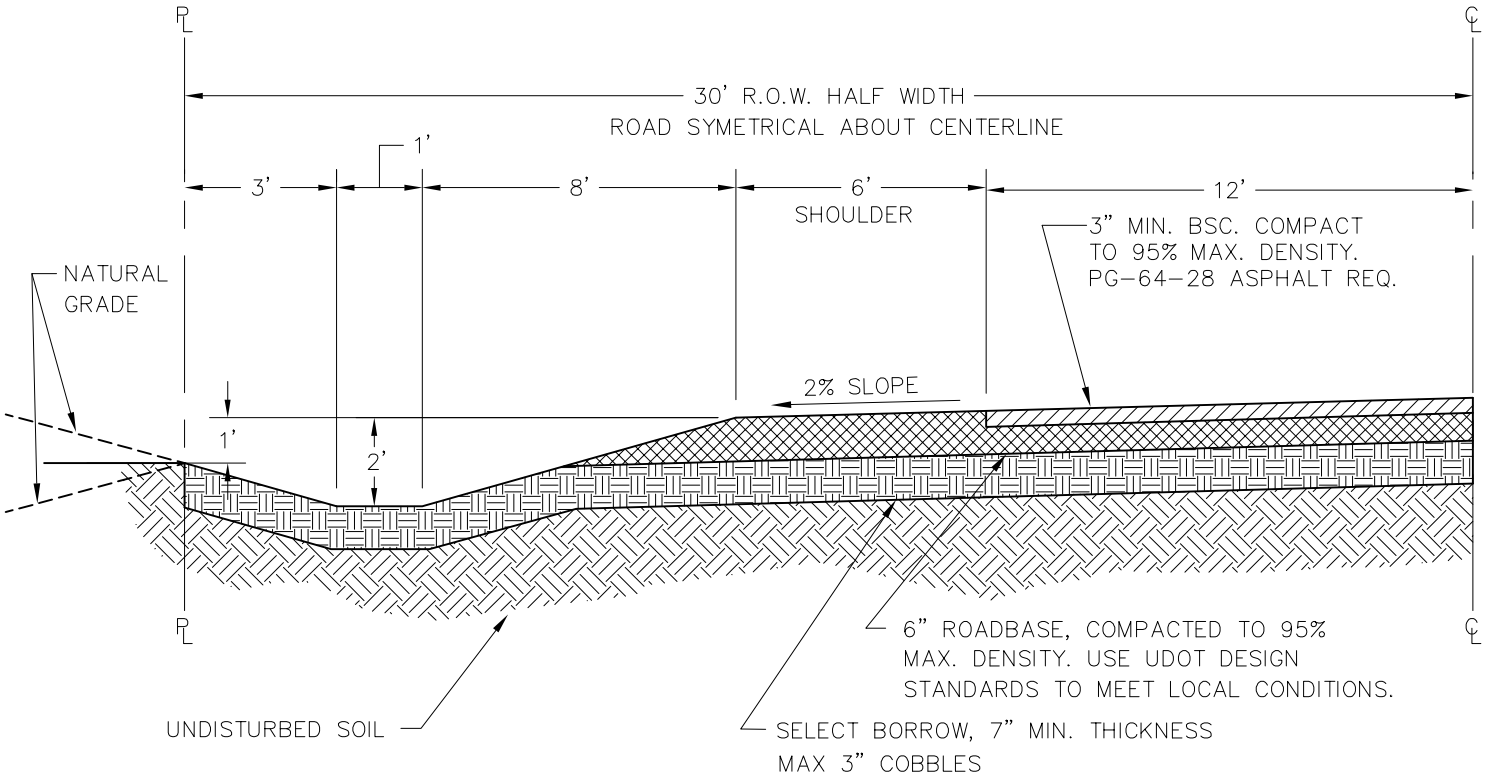

STREETS WITHOUT CURB, GUTTER, & SIDEWALK

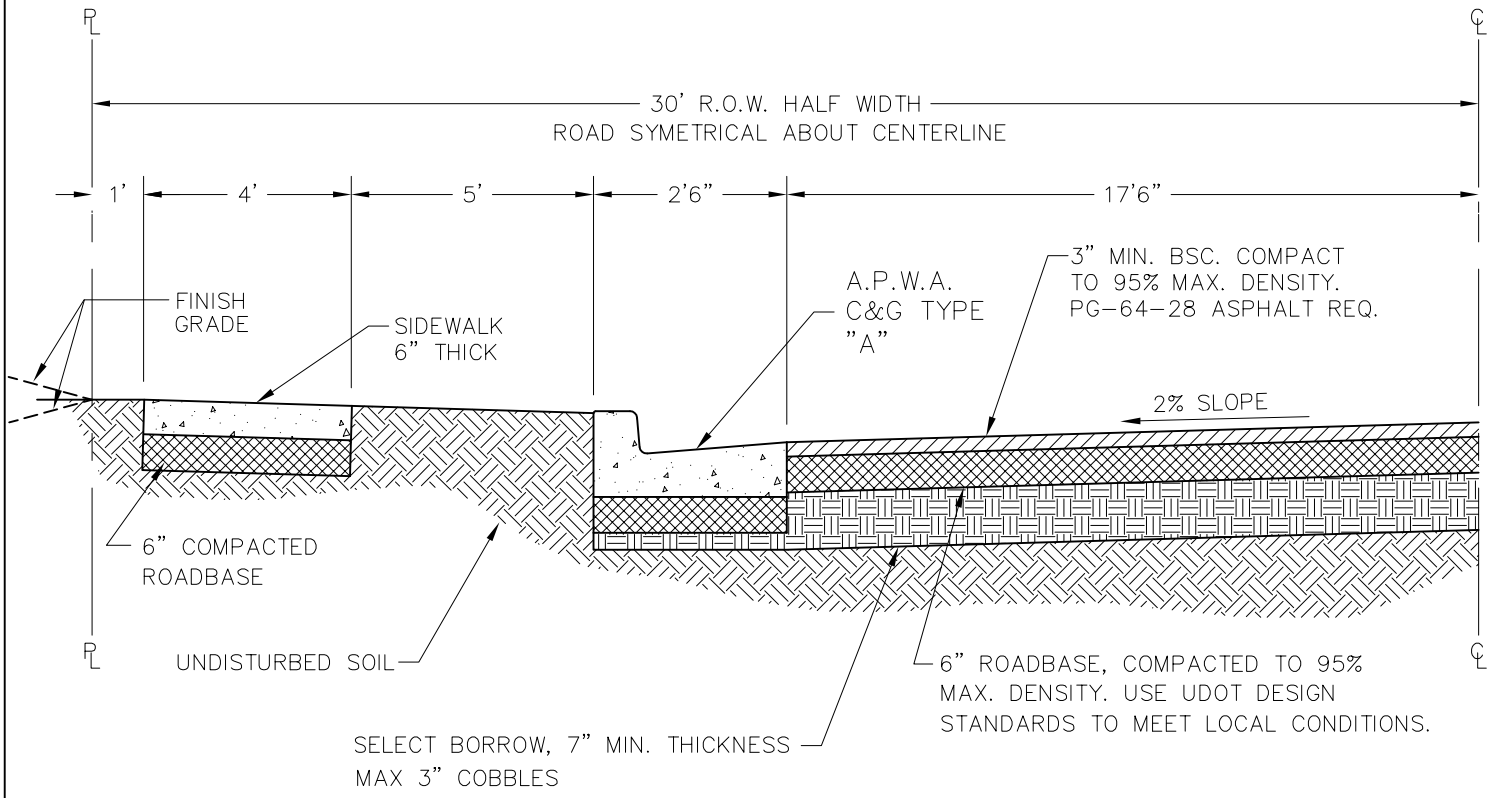

STREETS WITH CURB, GUTTER, & SIDEWALK

ROAD DETAILS	TOOELE COUNTY ENGINEERING
LOCAL ACCESS ROADS	/S/ JIM LAWRENCE P.E. — Approval; 12/6/07 — Date