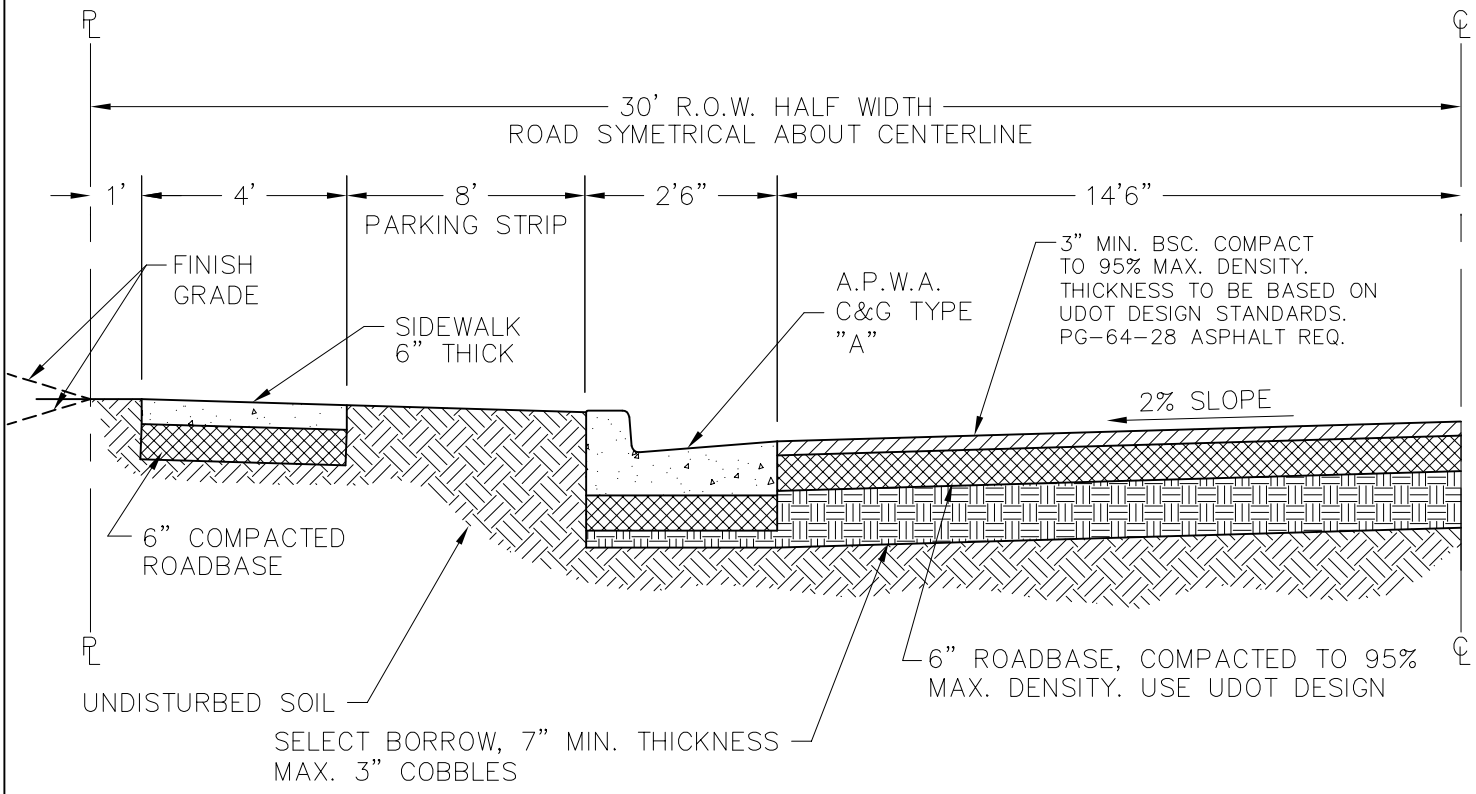

NEIGHBORHOOD STREETS WITH CURB AND GUTTER

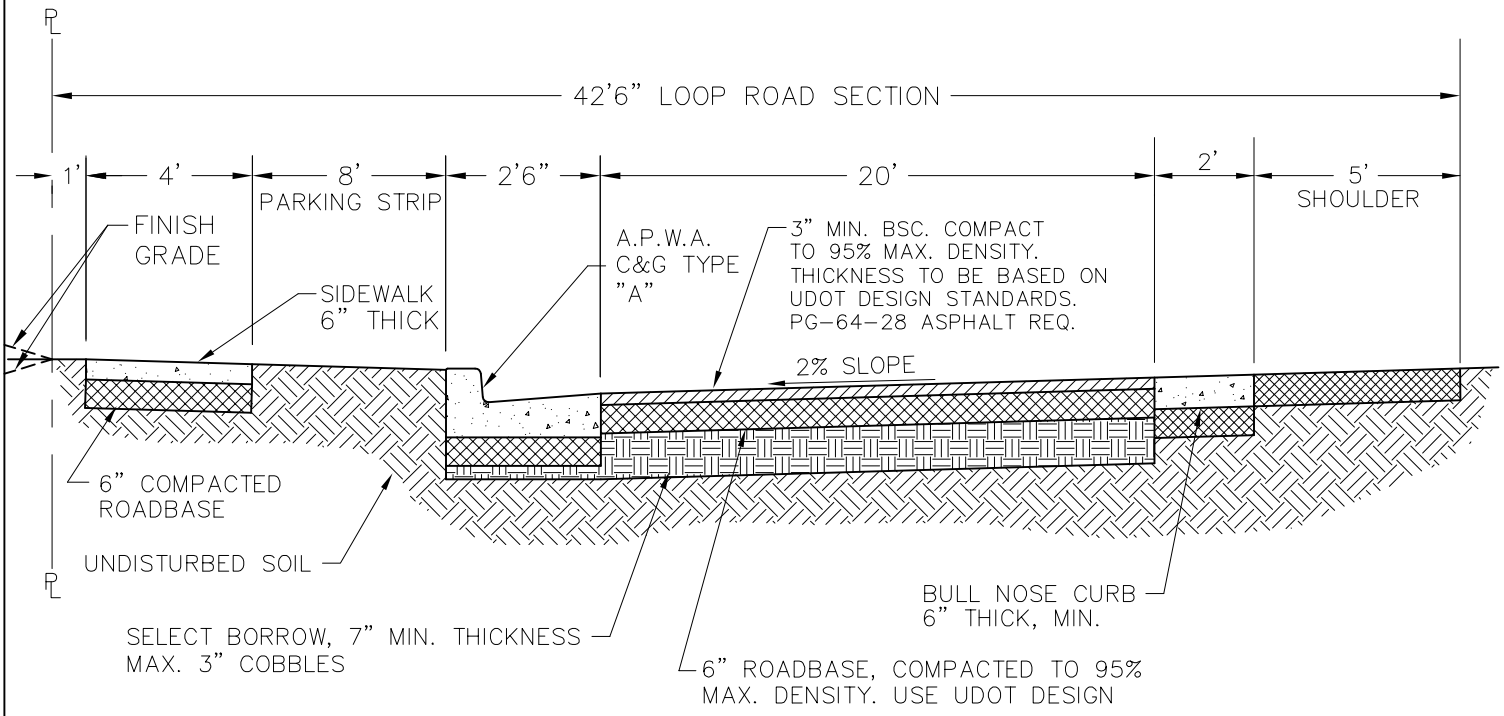

NEIGHBORHOOD STREETS WITH CURB AND GUTTER
LOOP ROAD SECTION

ROAD DETAILS	TOOELE COUNTY ENGINEERING
NEIGHBORHOOD STREETS	/S/ JIM LAWRENCE, P.E. — Approval; 12/5/07 — Date